Name of Work:- Improvements to Roads And Drains At PK's Mustering Surrounding Area In Ward No.13 Shettyhalli Sub Division

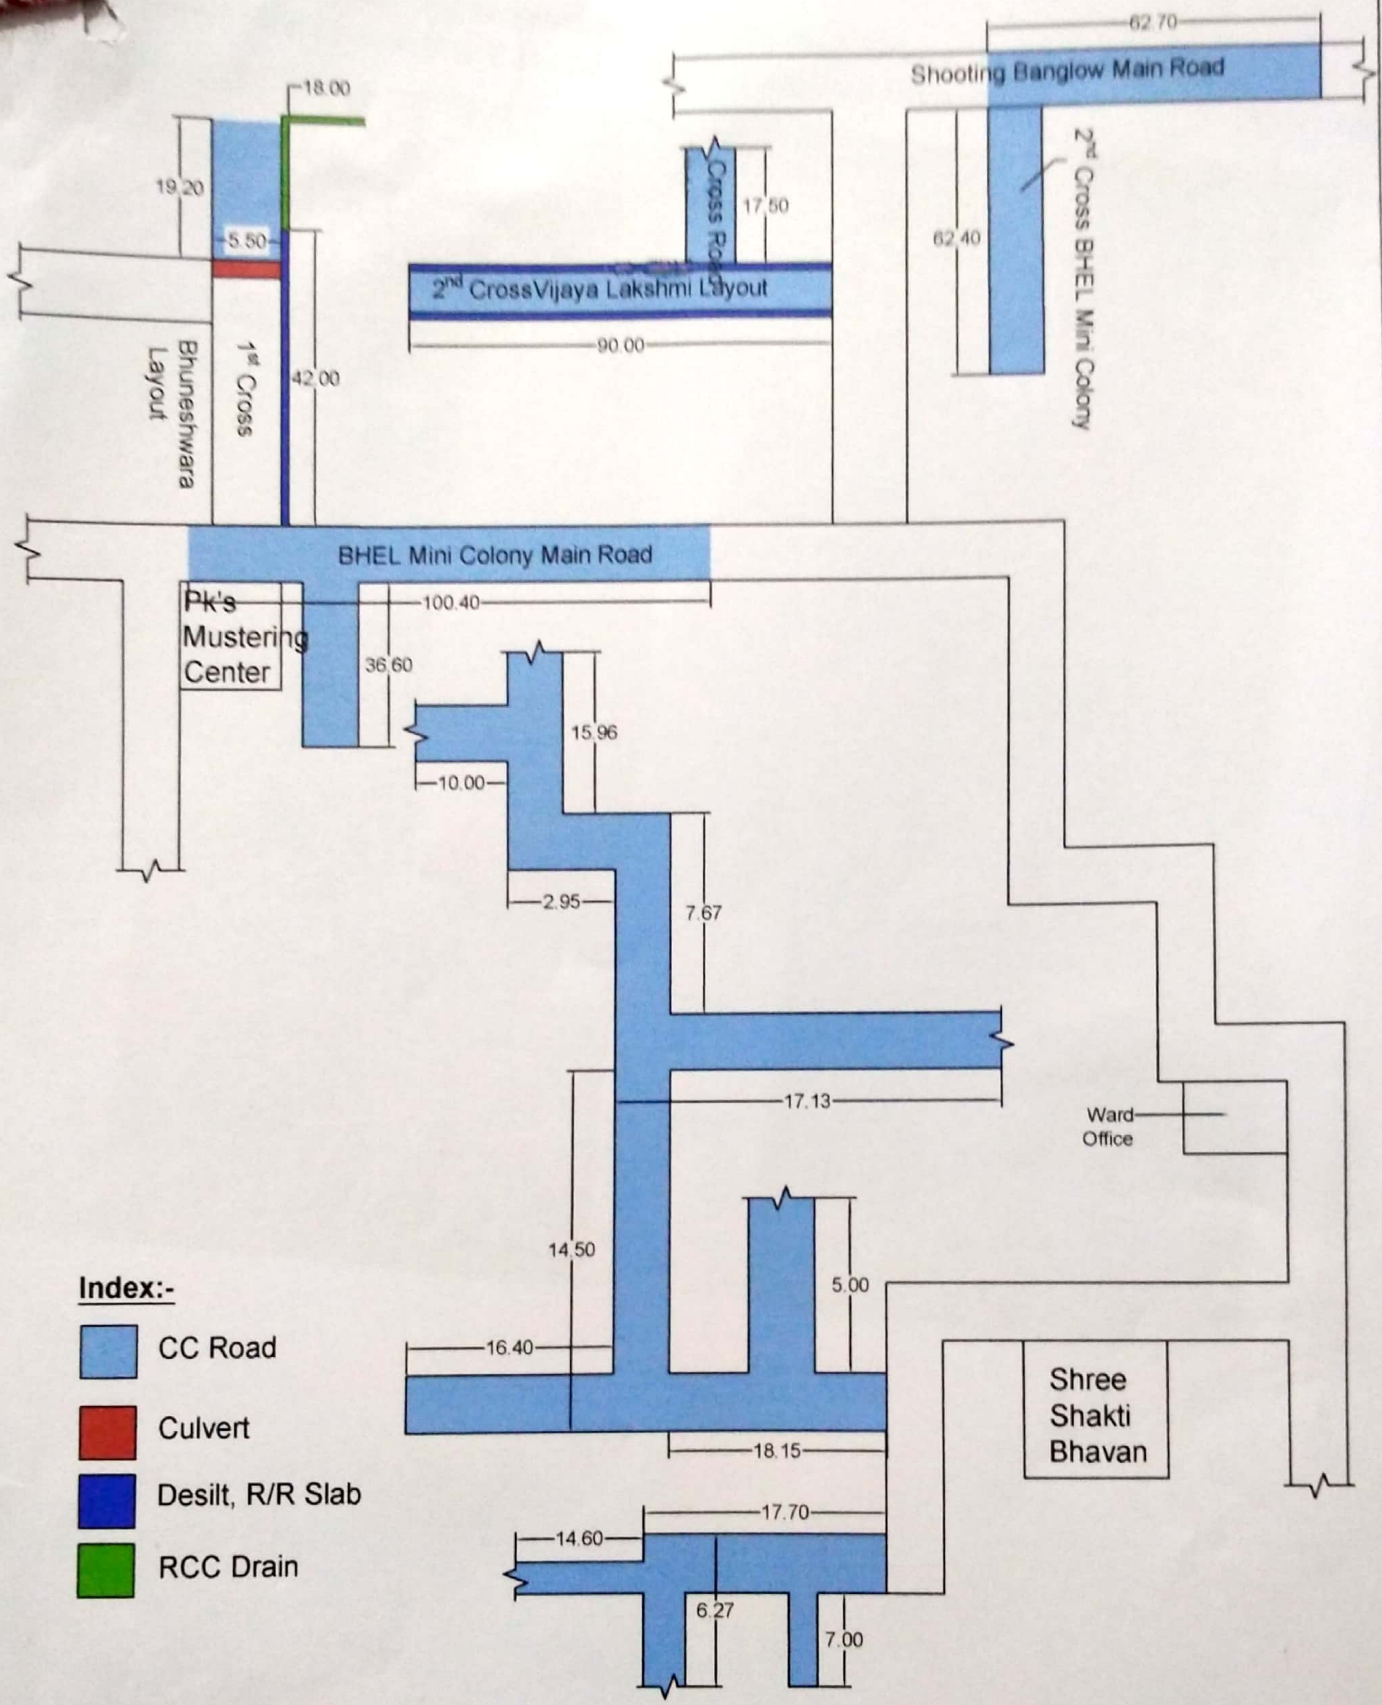

Asst. Engineer
Ward No.13

Asst. Executive Engineer
Shettyhalli Sub Division

All Dimensions are in Meters

Scanned with CamScanner